DO NOT SCALE – IF IN DOUBT ASK

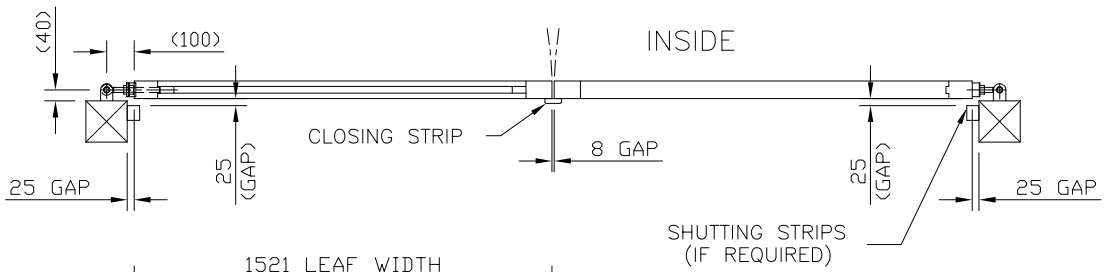

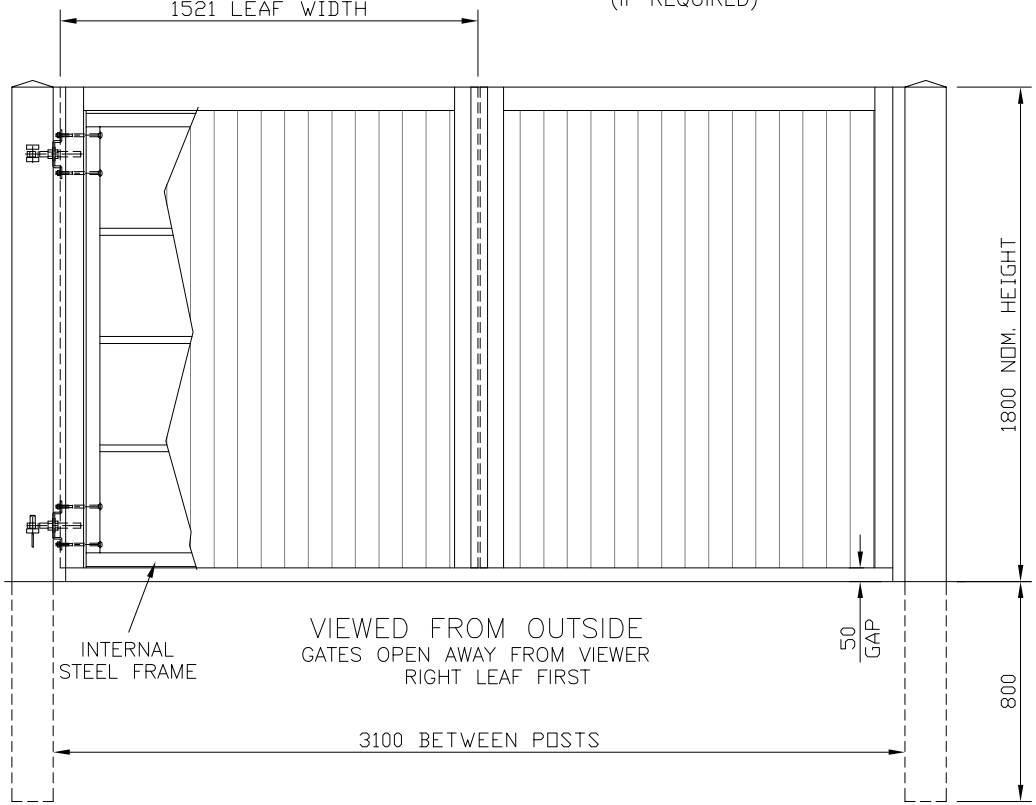

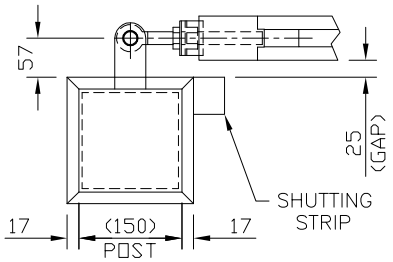

TIMBER CLAD POST OPTION
(17mm THK CLADDING)

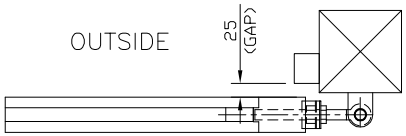

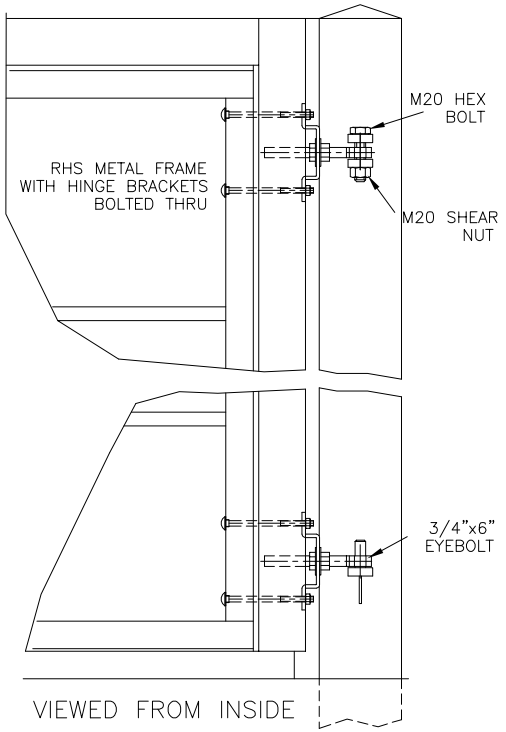

JACKSONS RESERVE THE RIGHT TO CHANGE THE STANDARD DESIGN TO IMPROVE THE PRODUCT AT ANY TIME

GATES CAN BE SUPPLIED WITH OPTIONAL FITTINGS PACK, WHICH INCLUDES:

RING LATCH
DROPBOLTS + RECEIVERS
STOP POSTS + CABIN HOOKS
CENTRE GATE STOP

NOTES.

ALL DIMENSIONS ARE IN mm (U.N.O)
GAP UNDERNEATH GATES IS BASED UPON THE SITE BEING LEVEL.

Materials.

GATE POSTS – 150 x 150 x 4 SHS

Finish.

GALVANISED TO BS EN ISO 1461:1999
TIMBER: JAKCURED
POWDER COATED POSTS: IF REQUIRED

Jacksons
FINE FENCING
Stowting Common
Near Ashford,
KENT. TN25 6BN
Telephone : 01233 750393
Fax: 01233 750403
Int. Tel : +44 (0)1233 750393

This Drawing Is The Property Of H.S. Jackson & Son (Fencing) Ltd.
And May Not Be Copied Or Reproduced In Any Way Without Prior Written Permission.

2	15/12/09	S/STRIP GAP NOW 25 mm
1	02/09/09	CGS/TEXT
0	25/01/07	ORIGINAL ISSUE

Drawn WB
Date 25/01/07
Checked
Size A3
Scale 1:20 U.O.S

TITLE SALES DRAWING FOR RYE STOCK
1.8m HIGH x 3.1m WIDE COURTYARD GATES

CUSTOMER

ACK No.

Drawing No. 06 J7/02177