CUSTOMER NAME: .....

ACK No. .....

SALESPERSON: .....

GATE LEAF SIZE LIMITATION.

	Max.	Min.
Actual Gate Height (Without Capping) **(mm)**	1750	1100
Actual Gate Width (mm)	1000	650

***STEP 2.**
Remember:
Gate Pair Width =
Width of One Leaf + Width of Second Leaf
(Assuming both leaves are the same size)
"Actual Gate Pair Width"
is 30mm less than the between posts.

OR

If leaves are of unequal sizes please specify:

Width of Leaf Leaf:

Width of Right Leaf:

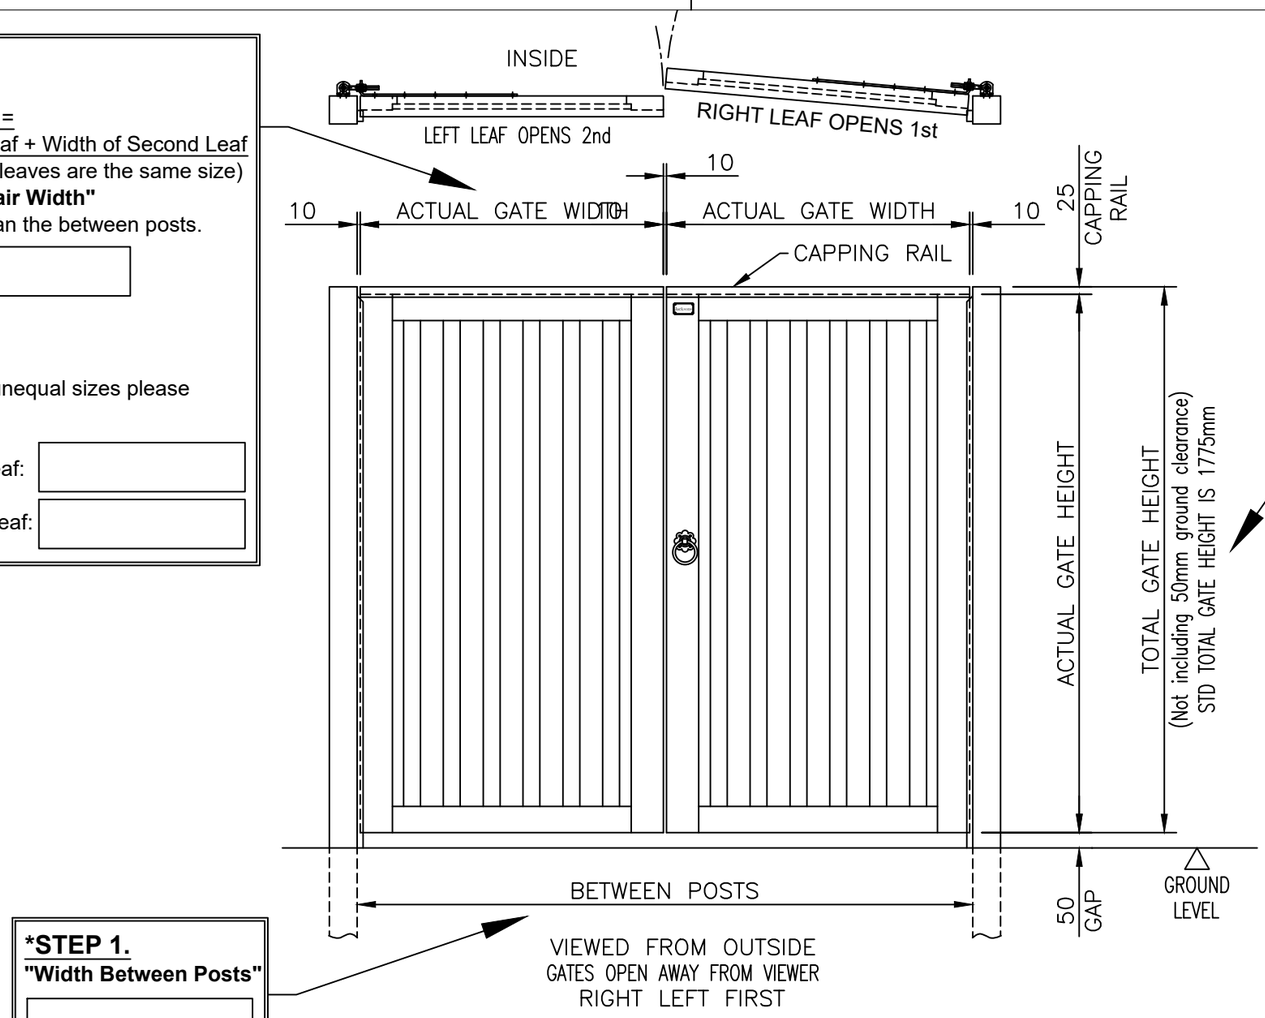

***STEP 3.**
"Total Gate Height"
including **Capping Rail.**
Remember not to include
50mm for **Ground Clearance.**

***STEP 1.**
"Width Between Posts"

***GATES SHOWN OPENING INWARDS -** For your requirements select the appropriate option in ***STEP 4.**

GATE HANDING & OPENING:

The handing of the gate is determined by the position of the hinges when the gate is viewed from outside. Hinges are always on the opening side of the gate.

*** STEP 4:** Please tick appropriate box for desired gate fitting option.

OPTION 1: UNFITTED GATE(s).

For fittings to be supplied separately. ☐

OR

OPTION 2: FITTED GATE(s).

Please tick appropriate box for desired hanging & opening.

A. Opening Inwards Left Leaf First ☐

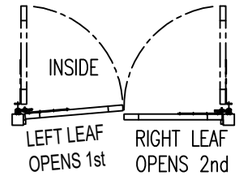

B. Standard Opening Inwards Right Leaf First ☐

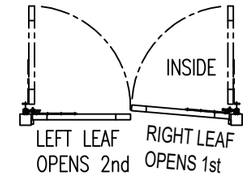

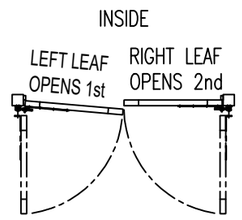

C. Opening Outwards Left Leaf First ☐

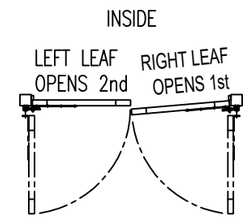

D. Opening Outwards Right Leaf First ☐

NOTE: Please fill in all the required measurements marked with *.

This order cannot be **Changed** or **Canceled.** Please sign & return the form.
Before returning please kindly make sure all the required steps are completed & information is filled in & checked.
In case of any queries please contact your salesperson.

CUSTOMER SIGNATURE: ..... DATE: .....

Jacksons Fencing

Stowting Common, Near Ashford, Kent. TN25 6BN
Telephone: 01233 750393
Fax: 01233 750403
www.jacksons-fencing.co.uk
www.jacksons-security.co.uk

This Drawing Is The Property Of H.S. Jackson & Son (Fencing) Ltd, And May Not Be Copied Or Reproduced In Any Way Without Prior Written Permission.

DO NOT SCALE – IF IN DOUBT ASK

7 06/03/2026 GATE SIZE COMMENTS ADDED
6 10/06/2022 GATE SIZE LIMITATIONS AMENDED
5 24/01/2022 GATE SIZE LIMITATIONS AMENDED
4 17/04/2018 NEW BORDER + DRAWN TO SCALE
3 04/01/2017 SIZE LIMITATIONS ADDED

Drawn ALI
Date 06-11-2009
Checked KW
Size A3
Scale 1:20 U.O.S

TITLE SPECIAL 'CHILHAM' GATE DOUBLE LEAF

CUSTOMER
ACK No.
MANUFACTURE TOLERANCE ±5mm

Drawing No. J7/02188
Sheet 3A of 3