CUSTOMER NAME: .....

ACK No. .....

SALESPERSON: .....

GATE LEAF SIZE LIMITATION.

	Max.	Min.
Actual Gate Height (Without Capping) **(mm)**	1750	1100
Actual Gate Width (mm)	1000	650

***STEP 2.**
"Actual Gate Width" is 20mm less than the between posts.

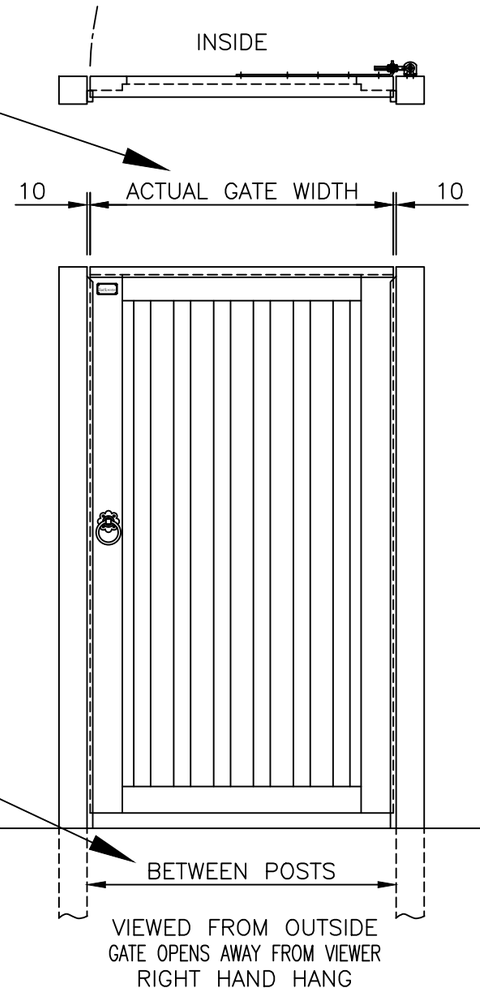

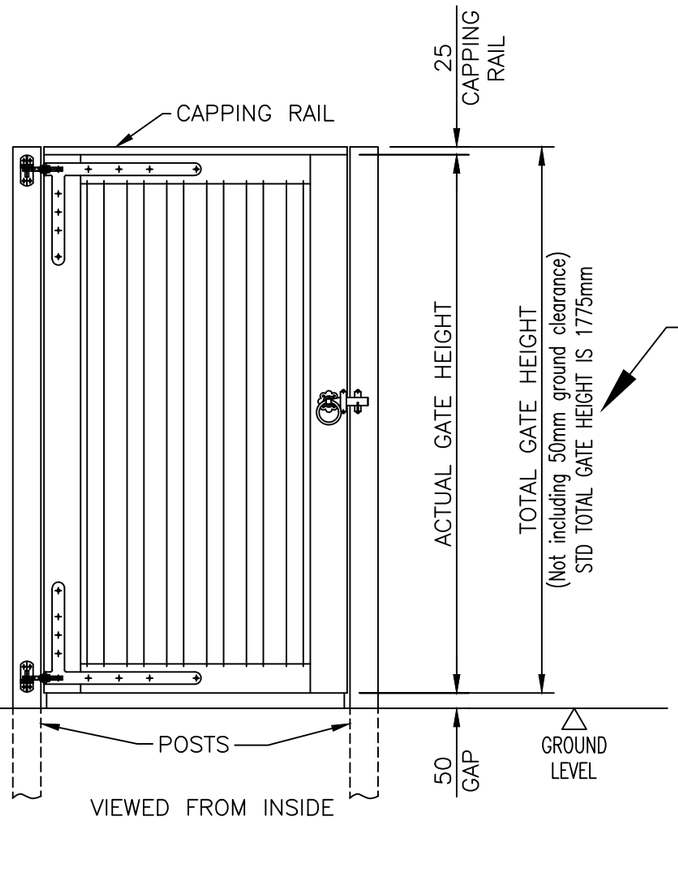

***STEP 3.**
"Total Gate Height" including **Capping Rail.** Remember not to include **50mm** for **Ground Clearance.**

***STEP 1.**
"Width Between Posts"

***GATE SHOWN RIGHT HAND HANGING - OPENING INWARDS** - For your requirements select the appropriate option in ***STEP 4.**

GATE HANDING & OPENING:

The handing of the gate is determined by the position of the hinges when the gate is viewed from outside. Hinges are always on the opening side of the gate.

*** STEP 4:** Please tick appropriate box for desired gate fitting option.

OPTION 1: UNFITTED GATE(s).

For fittings to be supplied separately. ☐

OR

OPTION 2: FITTED GATE(s).

Please tick appropriate box for desired hanging & opening.

A. Left Hand Hang Opening Inwards ☐

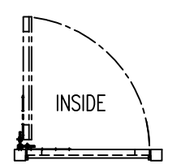

B. Standard Right Hand Hang Opening Inwards ☐

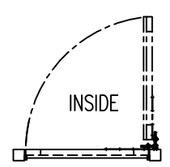

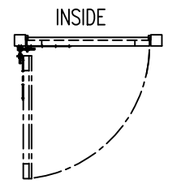

C. Left Hand Hang Opening Outwards ☐

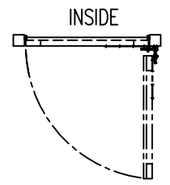

D. Right Hand Hang Opening Outwards ☐

NOTE: Please fill in all the required measurements marked with *.

This order cannot be **Changed** or **Canceled.** Please sign & return the form.
Before returning please kindly make sure all the required steps are completed & information is filled in & checked.
In case of any queries please contact your salesperson.

CUSTOMER SIGNATURE: ..... DATE: .....

Jacksons Fencing

Stowting Common, Near Ashford, Kent. TN25 6BN
Telephone: 01233 750393
Fax: 01233 750403
www.jacksons-fencing.co.uk
www.jacksons-security.co.uk

This Drawing Is The Property Of H.S. Jackson & Son (Fencing) Ltd, And May Not Be Copied Or Reproduced In Any Way Without Prior Written Permission.

DO NOT SCALE – IF IN DOUBT ASK

8	06/03/2026	GATE SIZE COMMENTS ADDED
7	10/06/2022	GATE SIZE LIMITATIONS AMENDED
6	24/01/2022	GATE SIZE LIMITATIONS AMENDED
5	05/06/2018	UNFITTED GATES OPTION AMENDED
4	17/04/2018	NEW BORDER + DRAWN TO SCALE
3	04/01/2017	SIZE LIMITATIONS ADDED

Drawn ALI
Date 06-11-2009
Checked KW
Size A3
Scale 1:20 U.O.S

TITLE SPECIAL 'CHILHAM' GATE SINGLE LEAF

CUSTOMER
ACK No.
MANUFACTURE TOLERANCE ±5mm

Drawing No. J7/02188
Sheet 3 of 3