DO NOT SCALE – IF IN DOUBT ASK

* TO MEET THE CONDITIONS OF THE 25–YEAR JAKCURE GUARANTEE, GRAVEL BOARDS ARE REQUIRED WHERE PANELS ARE IN CONTACT WITH THE GROUND

Plan View. Capping Strip removed for clarity

Hit & Miss Panels with Slotted Posts 1220 H

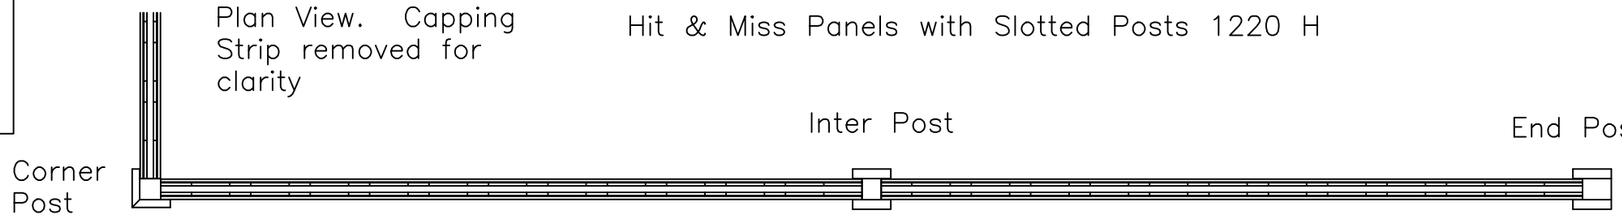

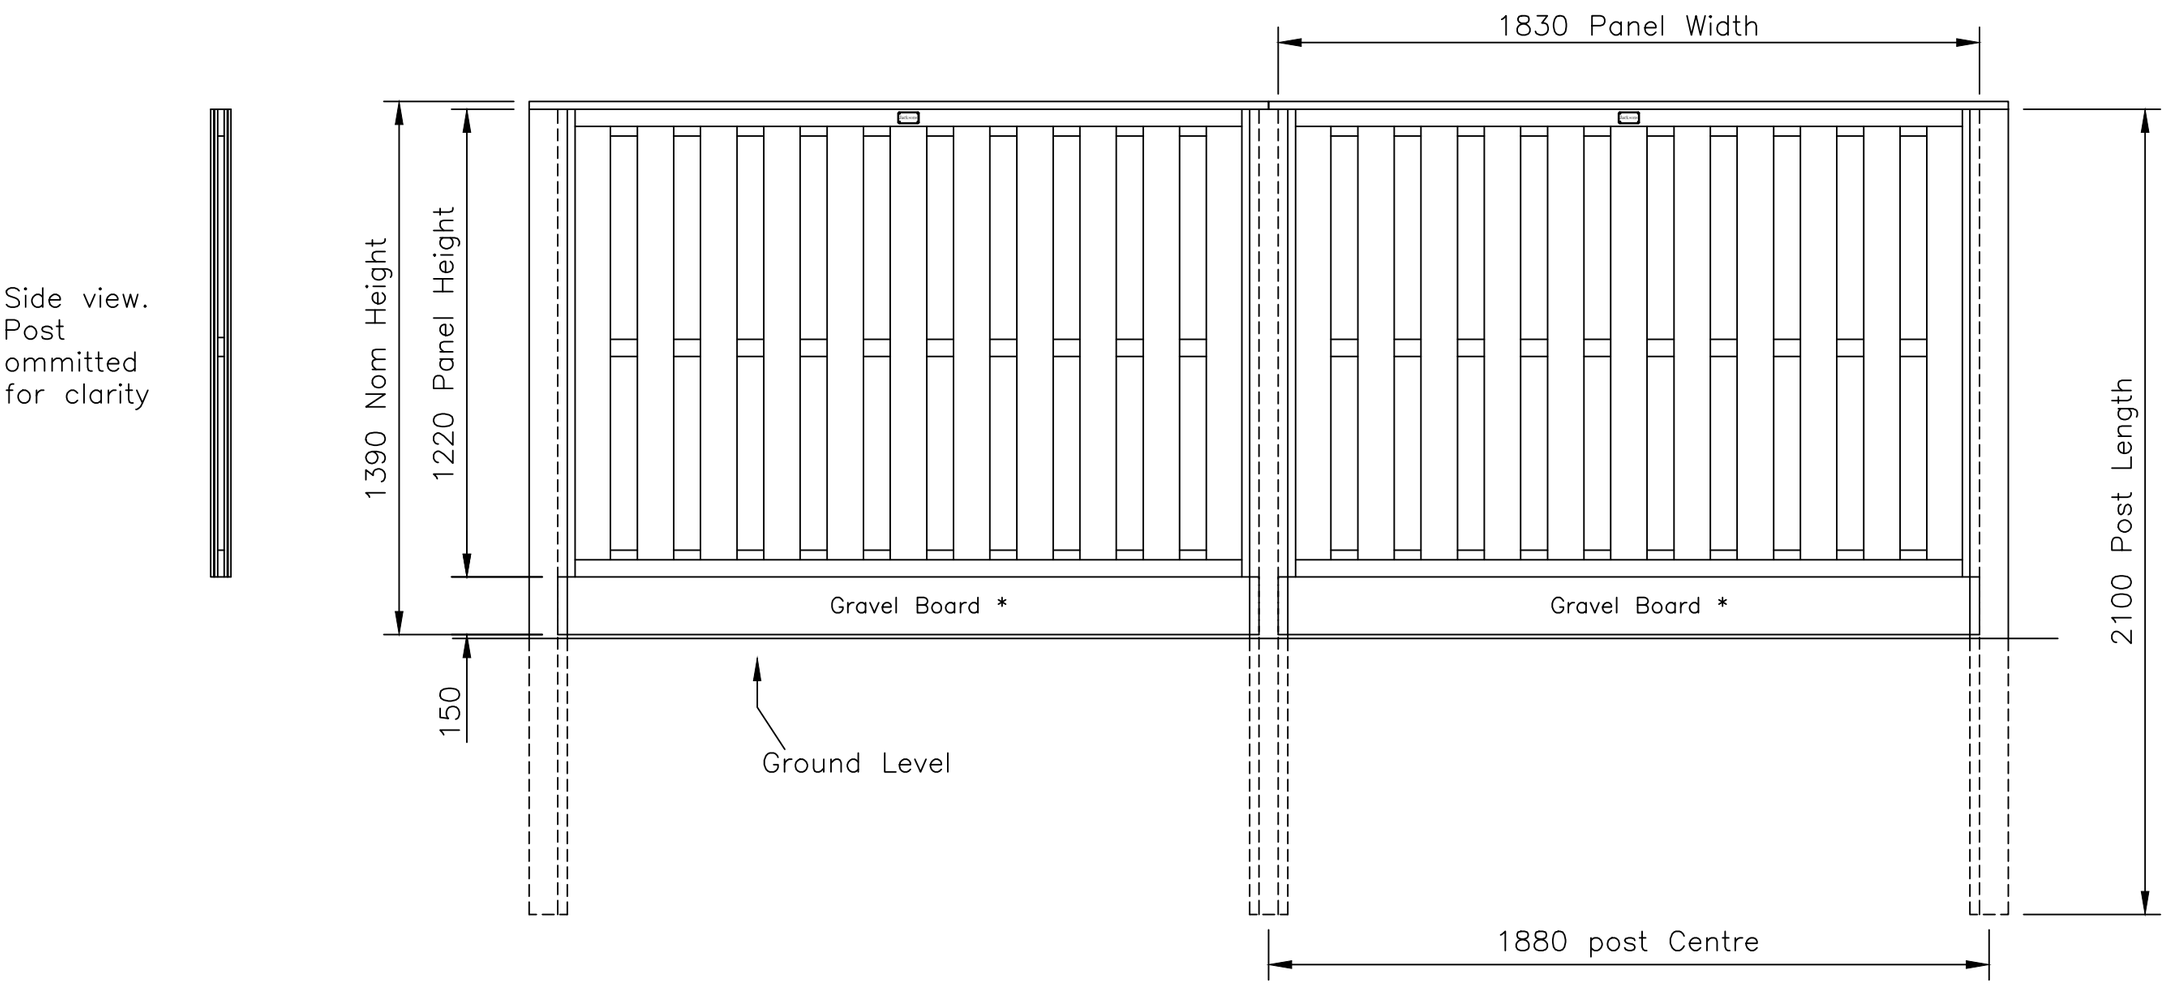

Jacksons Fencing

Stowting Common, Near Ashford, Kent. TN25 6BN
Telephone: 01233 750393
Fax: 01233 750403
www.jacksons–fencing.co.uk
www.jacksons–security.co.uk

This Drawing Is The Property Of H.S. Jackson & Son (Fencing) Ltd, And May Not Be Copied Or Reproduced In Any Way Without Prior Written Permission.

2	12/03/18	Guarantee note added
1	24/11/10	Boards Updated
0		Original Issue

Drawn Di Day
Date 15/09/06
Checked
Size A3
Scale 1:16 U.O.S

TITLE 1220 mm H Hit & Miss Timber Fence Sales Drawing

CUSTOMER

ACK No.

Drawing No. 06 J7/01042